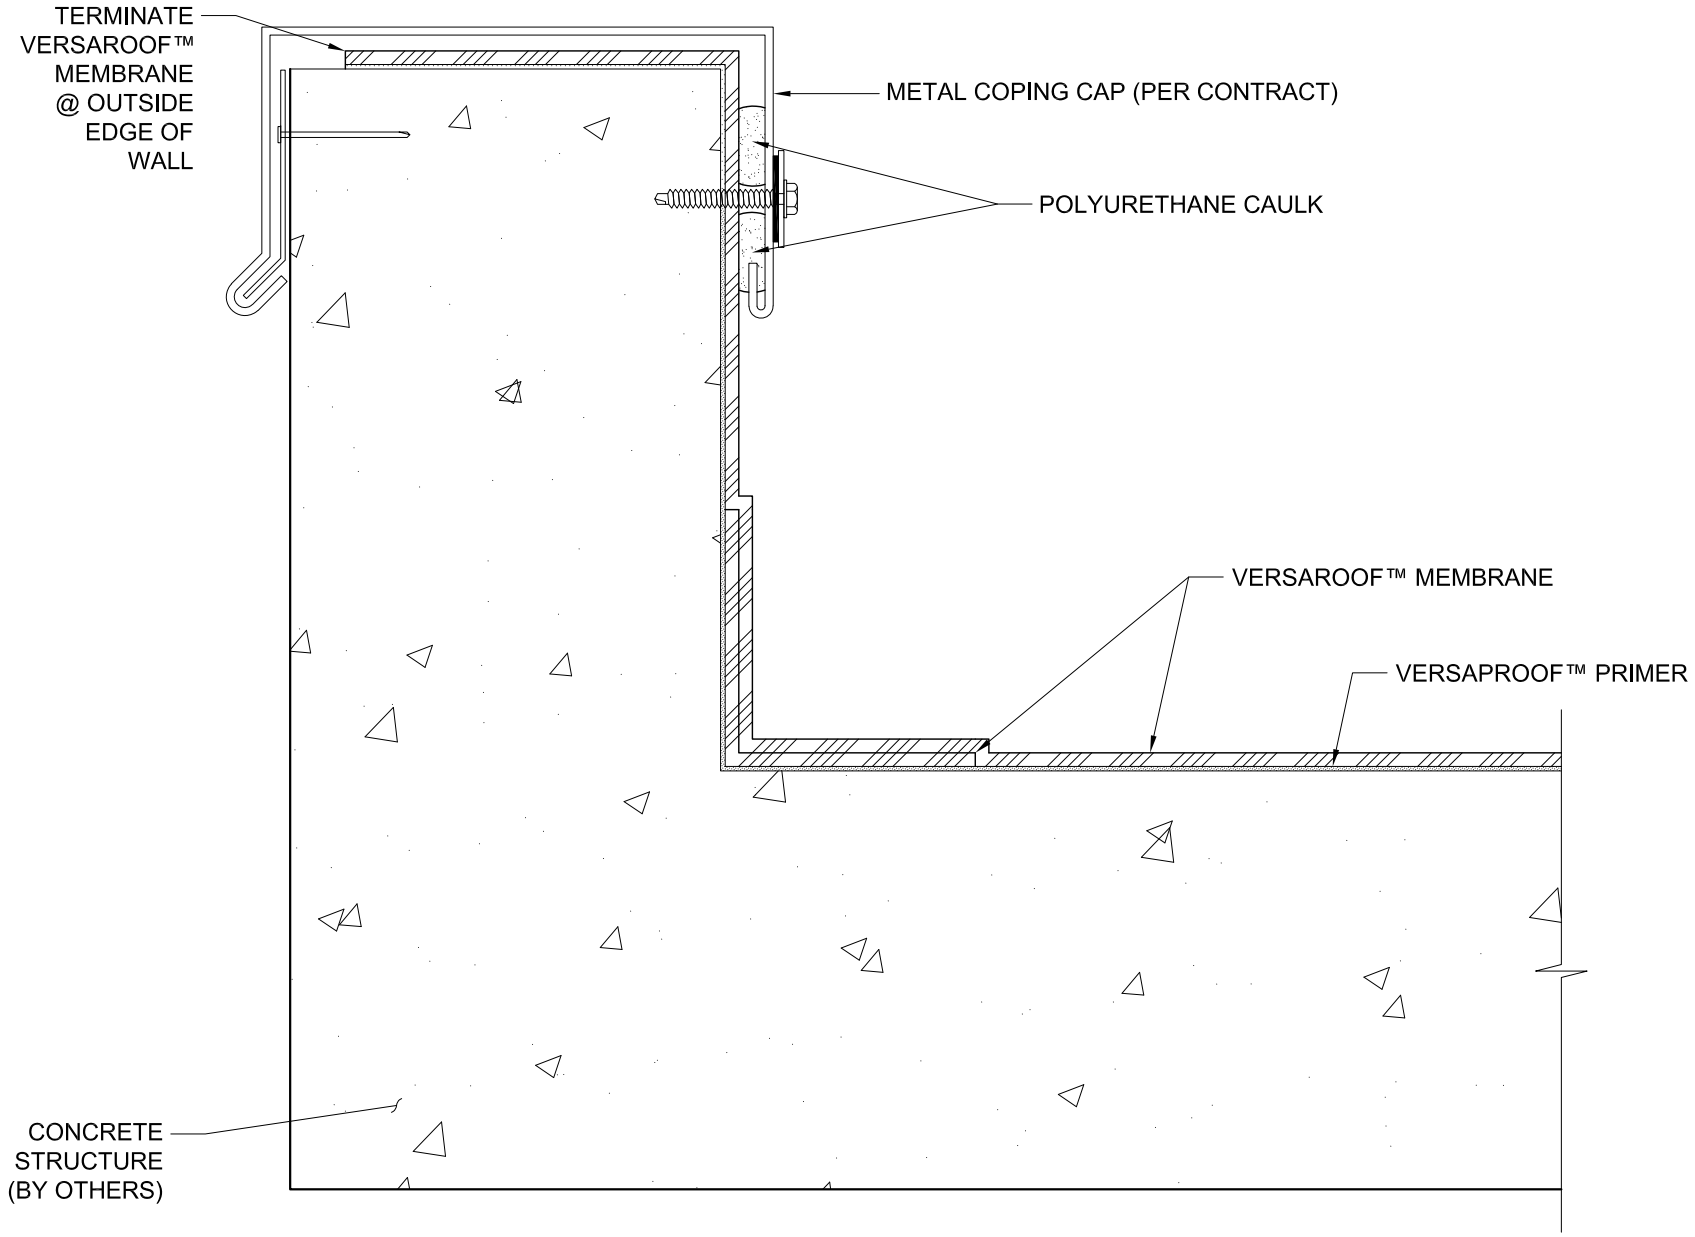

VERSAFLEX INC.
(913) 321-9000
686 S. ADAMS STREET
KANSAS CITY, KS 66105
http://versaflex.com

Drawing Title: DECK TO WALL W/COPING CAP

Project: TYPICAL DETAIL

No:	Revision/Issue:	Date:

DISCLAIMER: THIS DRAWING IS INTENDED FOR INFORMATIONAL USE ONLY. ANY DIMENSIONS INCLUDED IN THIS DRAWING ARE BASED ON ESTIMATES OR INDUSTRY STANDARDS, AND ARE NOT GUARANTEED TO BE ACCURATE. THE PERSON(S) AND/OR COMPANY(S) USING THIS DRAWING ARE RESPONSIBLE FOR DETERMINING THE FINAL DIMENSIONS PRIOR TO CONSTRUCTION. VERSAFLEX INCORPORATED IS PROVIDING THIS DRAWING WITH THE SOLE INTENTION OF ILLUSTRATING THE PLACEMENT OF THE VERSAFLEX INCORPORATED WATERPROOFING SYSTEM. VERSAFLEX INCORPORATED IS NOT MAKING ANY RECOMMENDATIONS FOR CONSTRUCTION METHODS OR DESIGNS, AND THIS DRAWING SHALL NOT BE INTERPRETED AS SUCH.

Date: 04/07/20

Drawing Number: DWT-7

Scale: NTS

SHEET 01 OF 01

©2014 VERSAFLEX INCORPORATED. ALL RIGHTS RESERVED WORLDWIDE.

C:\Users\kelim\Dropbox (Bridge Preservation)\Documents\Bridge Preservation\AutoCAD\VersaRoof\Typical Details (2D) VR-KB.dwg